
Sheet Index	
Layout ID	**Layout Name**
01	Concept Site Plan
02	Site Hazards
03	Proposed Floor Plan
04	Elevations
05	Exterior Perspective

Architectural Designers New Zealand
Professional Member

Porangahau Sports Club Building


Concept II
41 Dundas Street
Porangahau 4293
Porangahau Sports Club
SEC 6 BLK XII PORANGAHAU SD WHITE DOMAIN
Site Area: 7.1832ha

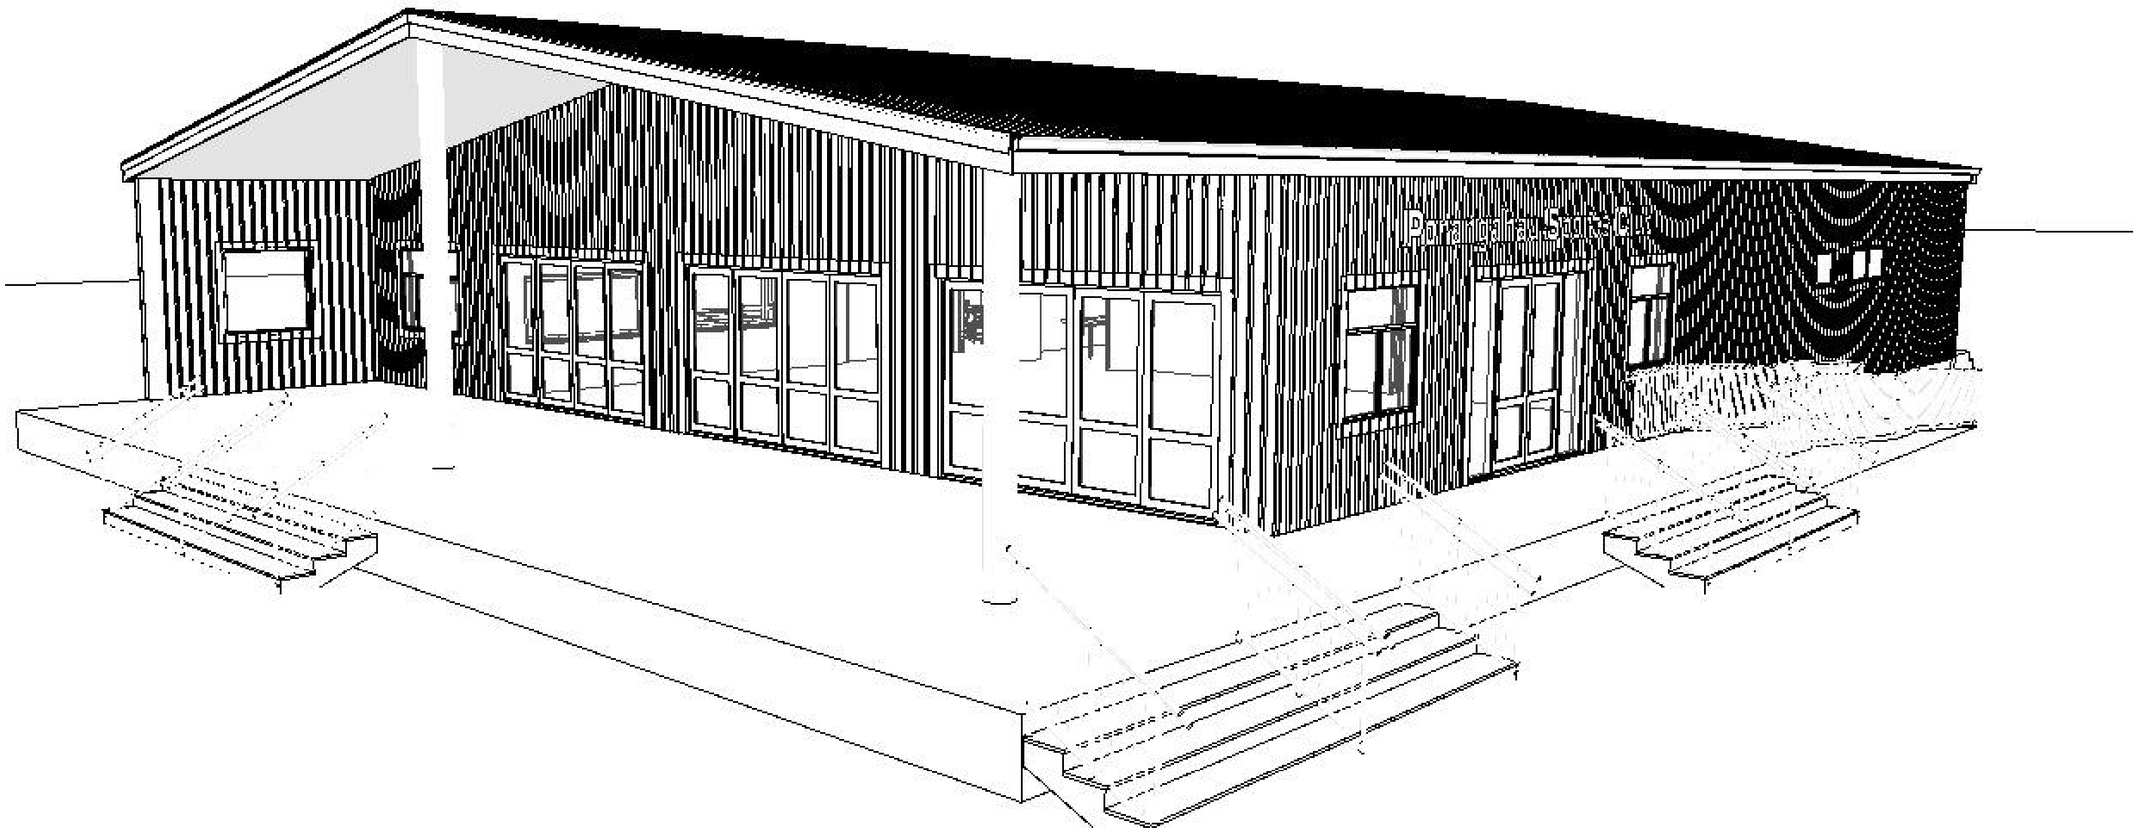

Square One Design Limited : Glen Higginson
12 Cowper Side Rd . RD6 , Dannevirke
Tel - (06) 3749969 Mob - 0212465445
Email - glen@squareonedesign.co.nz

ONE DESIGN LIMITED

All paper copy plans must be printed in colour to avoid mistakes or confusion arising from keyed elements.

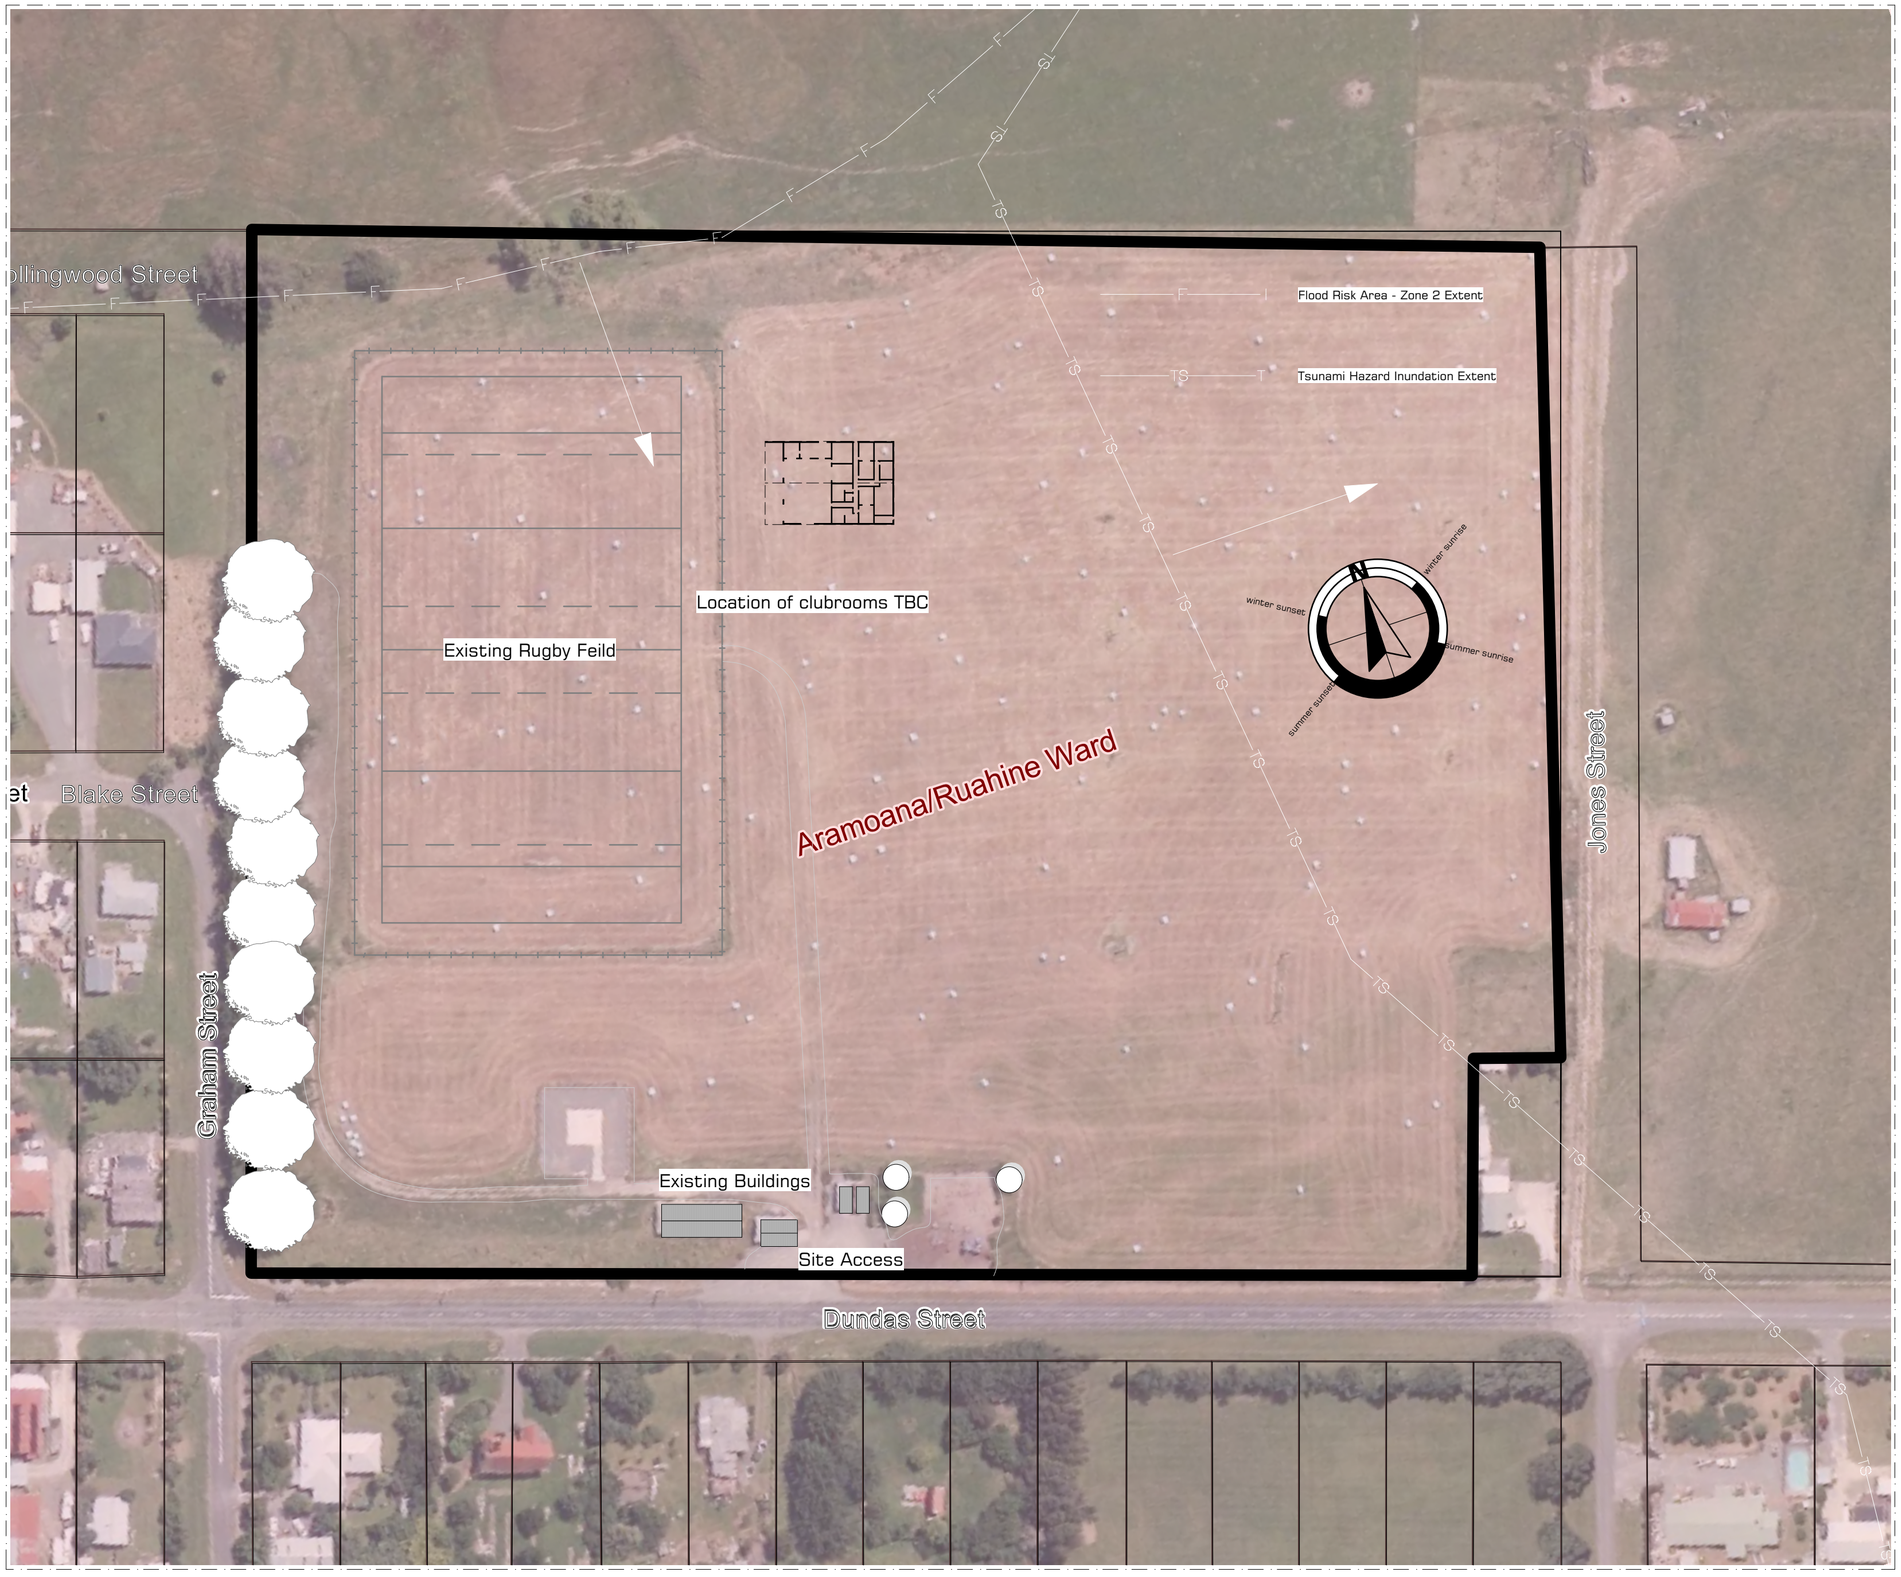

Project Information Sheet

Local Authority: Central Hawkes Bay District Council
Project Name: Porangahau Sports Club Building
Client: Porangahau Sports Club
Location: 41 Dundas Street Porangahau 4293
Site Area: 7.1832ha
Legal Description: SEC 6 BLK XII PORANGAHAU SD WHITE DOMAIN
Zoning: Settlement

LBP Required: No

Building Category: Communal non-residential - Assembly service

Overall height of building: Height

Site Information:
Snow Region: N1
Altitude: 6MAMSL
Wind region: A
Lee zone: No
Ground roughness: Open
Site exposure: Exposed
Topographic class: T1
Climate Zone: 2
Construction Wind Zone: High

Earthquake Zone: 3


Exposure Zone: B

Concept Site Plan
Porangahau Sports Club Building
41 Dundas Street
Porangahau 4293
Porangahau Sports Club
SEC 6 BLK XII PORANGAHAU SD WHITE DOMAIN

Square One Design Limited : Glen Higginson
23 Gordon St, Dannevirke
Postal - 12 Cowper Side Rd . RD6 , Dannevirke
Tel - (06) 3749969 Mob - 0212465445
Email - glen@squareonedesign.co.nz
Contractor to verify all levels and measurements on site prior to construction or ordering of materials
Copyright of Square One Design Limited. This drawing may not be used or reproduced in any form without consent.
Only drawings marked approved by the local authority are to be used for construction purposes.

Project No : 250123
Date : 20/02/2025
Designed: GH
Drawn: GH
A2 Scale : 1:1000
Sheet : 01
Project Status : Concept II

Free Download of NZS3604:2011 Timber Framed Buildings From - https://www.standards.govt.nz/sponsored-standards/building-standards/nzs3604/

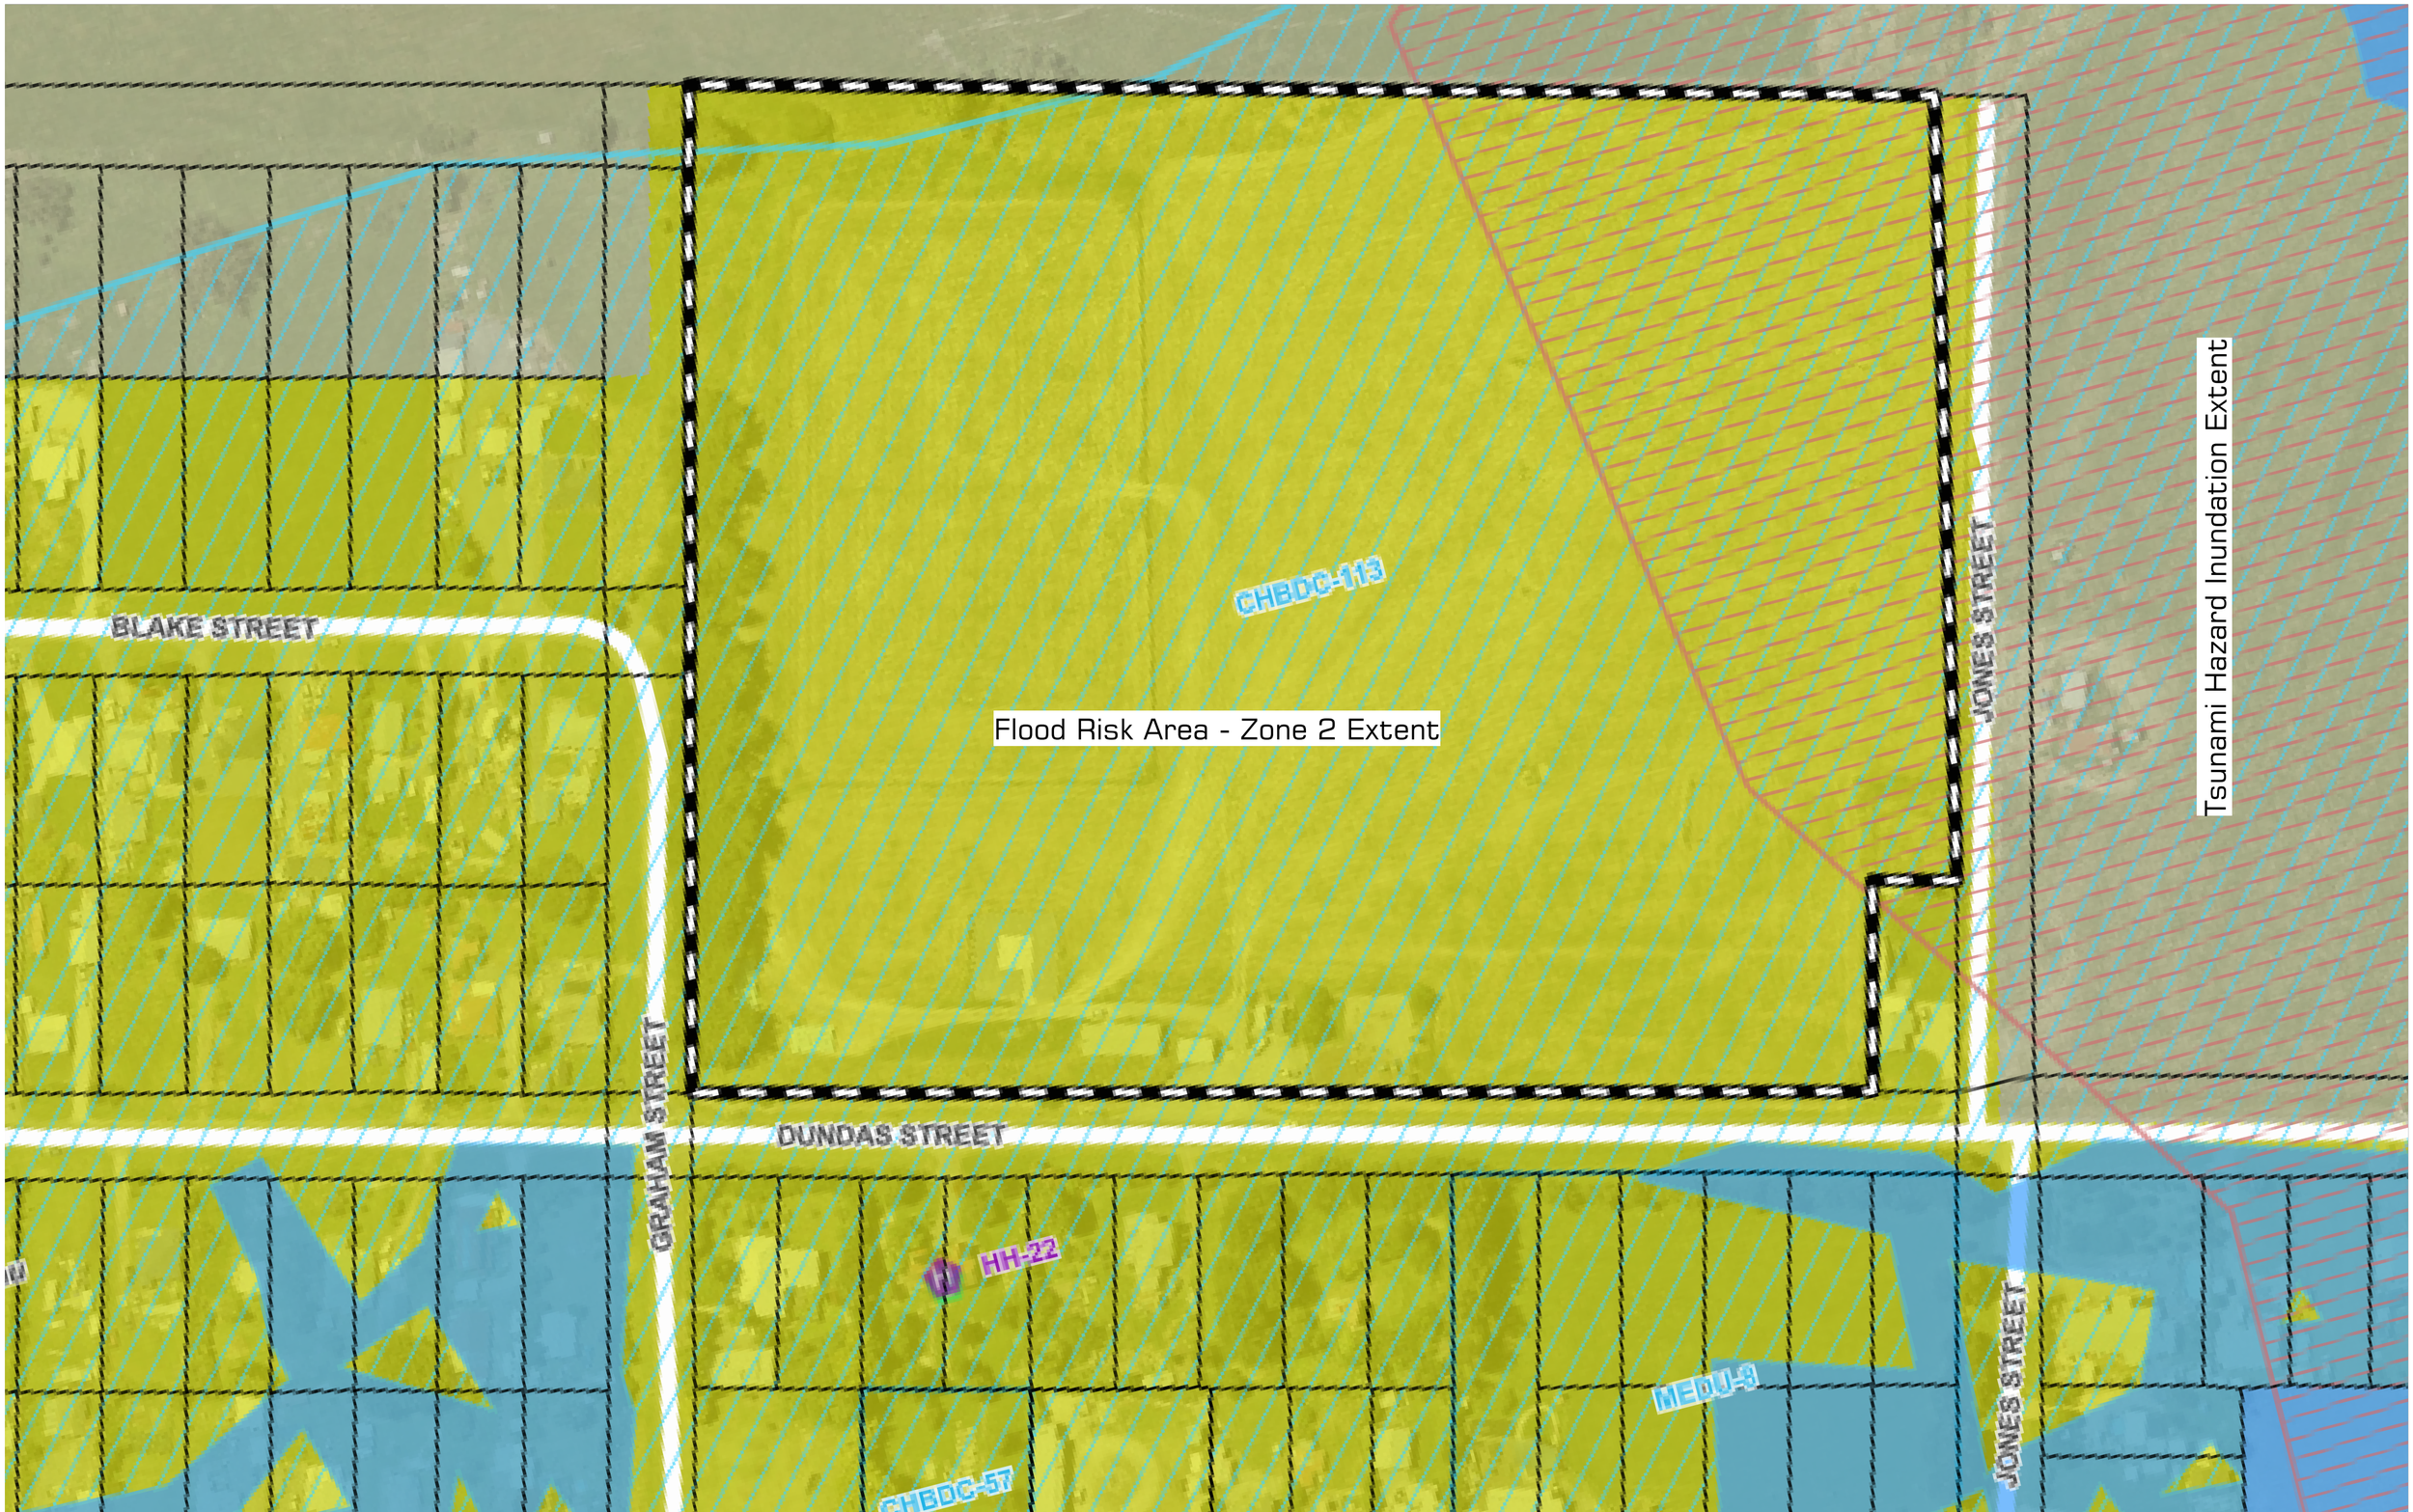

Site Hazards

Porangahau Sports Club Building
41 Dundas Street
Porangahau 4293
Porangahau Sports Club
SEC 6 BLK XII PORANGAHAU SD WHITE DOMAIN

Professional Member

ONE DESIGN LIMITED

Square One Design Limited : Glen Higginson
23 Gordon St, Dannevirke
Postal - 12 Cowper Side Rd . RD6 , Dannevirke
Tel - (06) 3749969 Mob - 0212465445
Email - glen@squareonedesign.co.nz

Contractor to verify all levels and measurements on site prior to construction or ordering of materials


Copyright of Square One Design Limited. This drawing may not be used or reproduced in any form without consent.


Only drawings marked approved by the local authority are to be used for construction purposes.

Project No : 250123
Date : 20/02/2025
Designed: GH
Drawn: GH
A2 Scale : 1:1000
Sheet : 02
Project Status : Concept II

Free Download of NZS3604:2011 Timber Framed Buildings From - https://www.standards.govt.nz/sponsored-standards/building-standards/nzs3604/

Proposed Floor Area	
ID	Area m²
Sports Club Floor Area	483.68
	483.68 m²

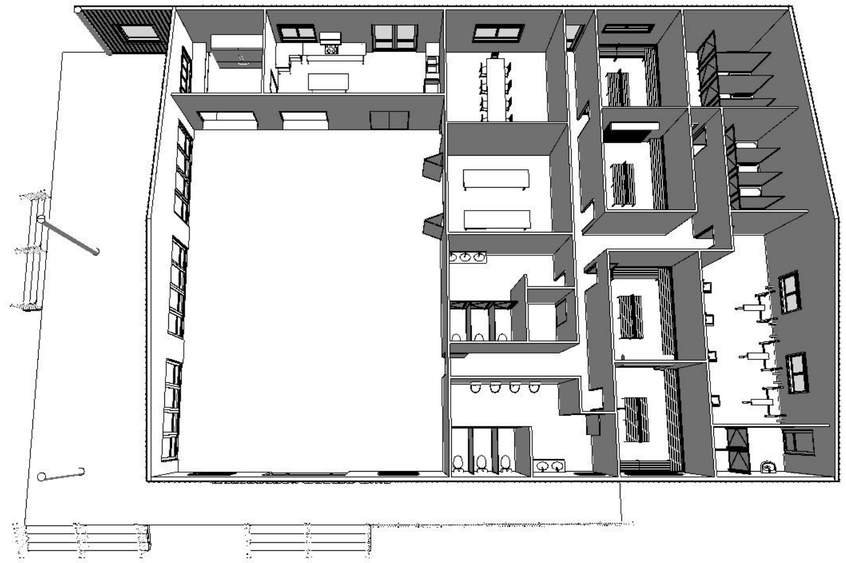

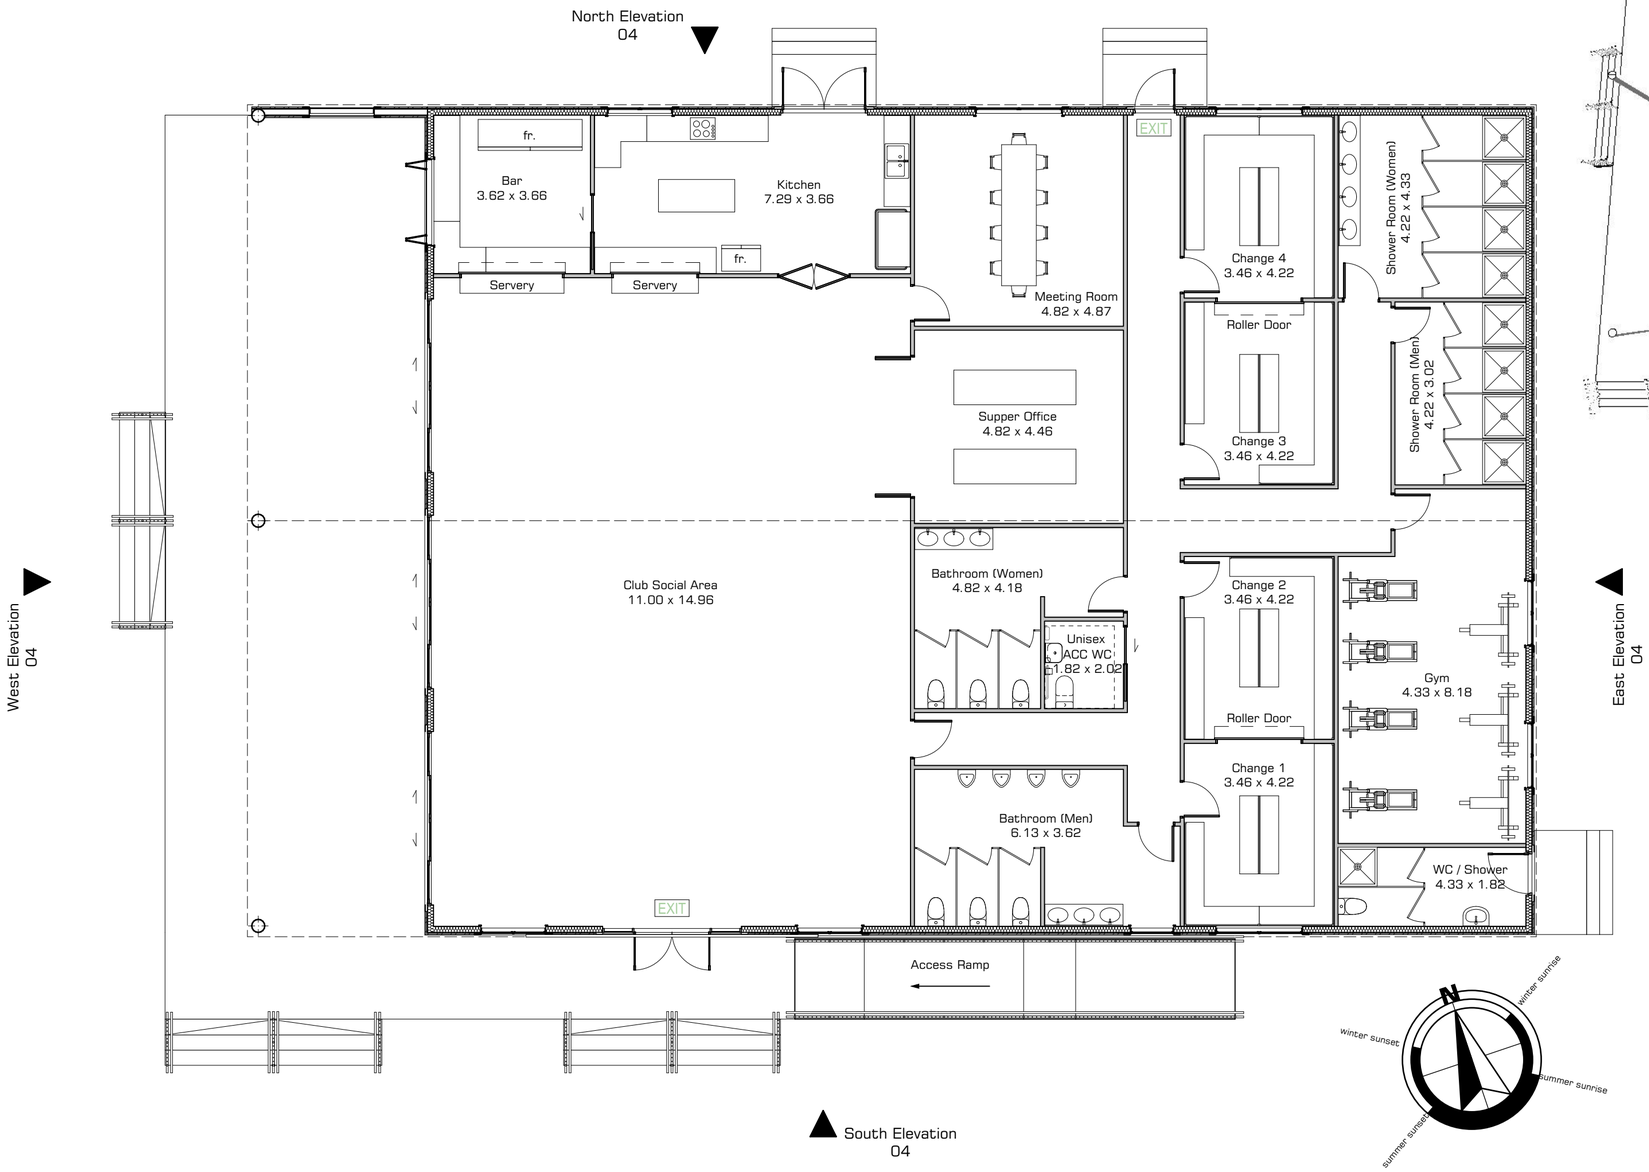

Proposed Floor Plan

Porangahau Sports Club Building
41 Dundas Street
Porangahau 4293
Porangahau Sports Club
SEC 6 BLK XII PORANGAHAU SD WHITE DOMAIN


Square One Design Limited : Glen Higginson
23 Gordon St, Dannevirke
Postal - 12 Cowper Side Rd . RD6 , Dannevirke
Tel - (06) 3749969 Mob - 0212465445
Email - glen@squareonedesign.co.nz

Contractor to verify all levels and measurements on site prior to construction or ordering of materials


Copyright of Square One Design Limited. This drawing may not be used or reproduced in any form without consent.
Only drawings marked approved by the local authority are to be used for construction purposes.

Project No : 250123
Date : 20/02/2025
Designed: GH
Drawn: GH
A2 Scale : 1:100
Sheet : 03
Project Status : Concept II


Free Download of NZS3604:2011 Timber Framed Buildings From - https://www.standards.govt.nz/sponsored-standards/building-standards/nzs3604/

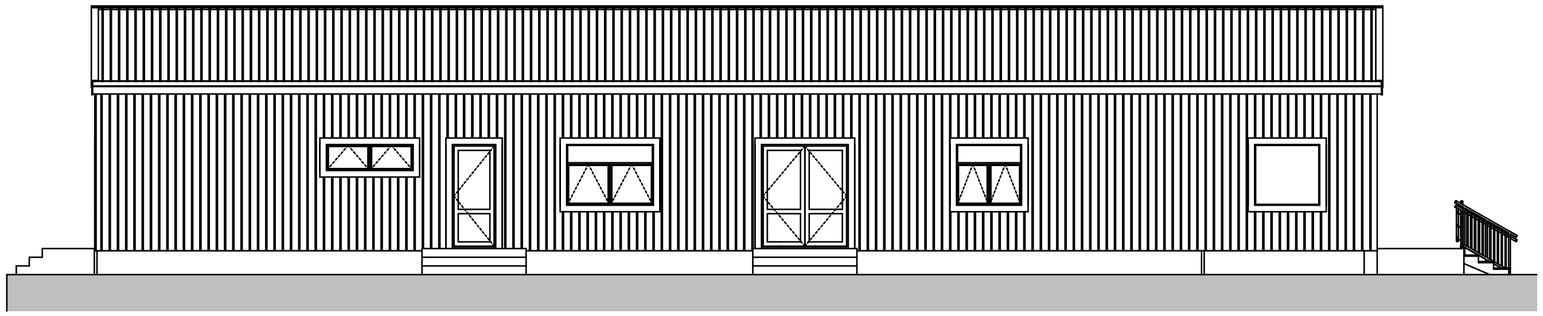


01 - Proposed North Elevation 1:100

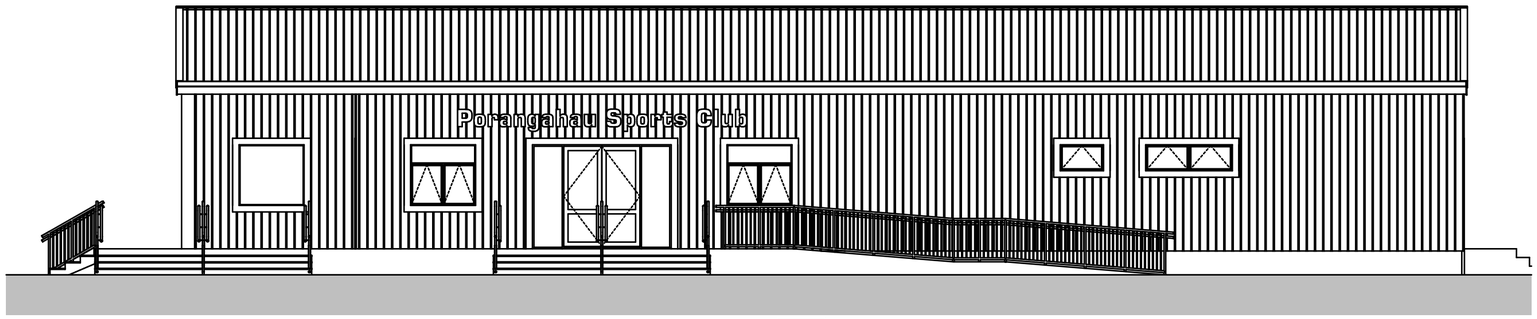

02 - Proposed South Elevation 1:100

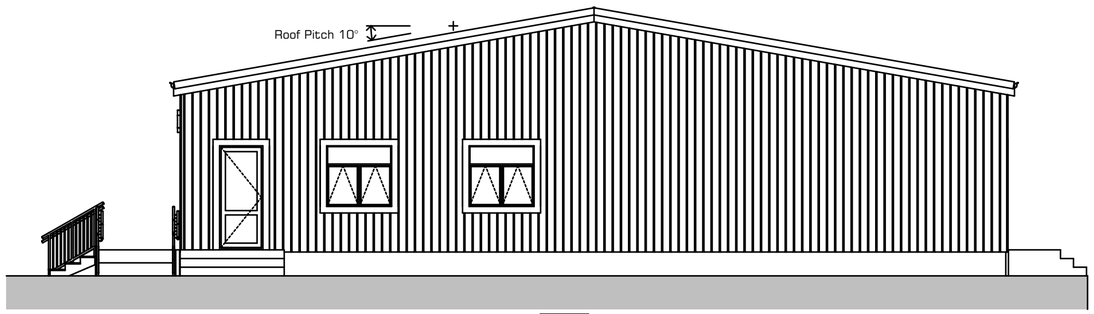

03 - Proposed East Elevation 1:100

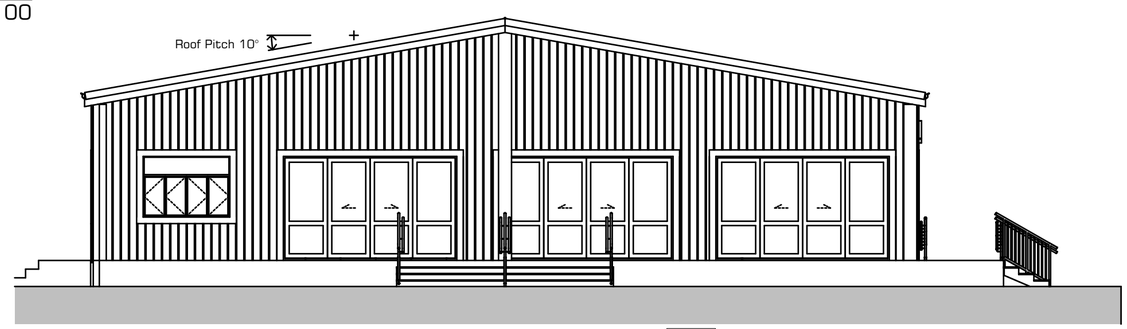

04 - Proposed West Elevation 1:100

Elevations

Porangahau Sports Club Building
41 Dundas Street
Porangahau 4293
Porangahau Sports Club
SEC 6 BLK XII PORANGAHAU SD WHITE DOMAIN


Square One Design Limited : Glen Higginson
23 Gordon St, Dannevirke
Postal - 12 Cowper Side Rd . RD6 , Dannevirke
Tel - (06) 3749969 Mob - 0212465445
Email - glen@squareonedesign.co.nz


Contractor to verify all levels and measurements on site prior to construction or ordering of materials

Copyright of Square One Design Limited. This drawing may not be used or reproduced in any form without consent.
Only drawings marked approved by the local authority are to be used for construction purposes.

Project No : 250123
Date : 20/02/2025
Designed: GH
Drawn: GH
A2 Scale : 1:100
Sheet : 04
Project Status : Concept II

Free Download of NZS3604:2011 Timber Framed Buildings From - https://www.standards.govt.nz/sponsored-standards/building-standards/nzs3604/

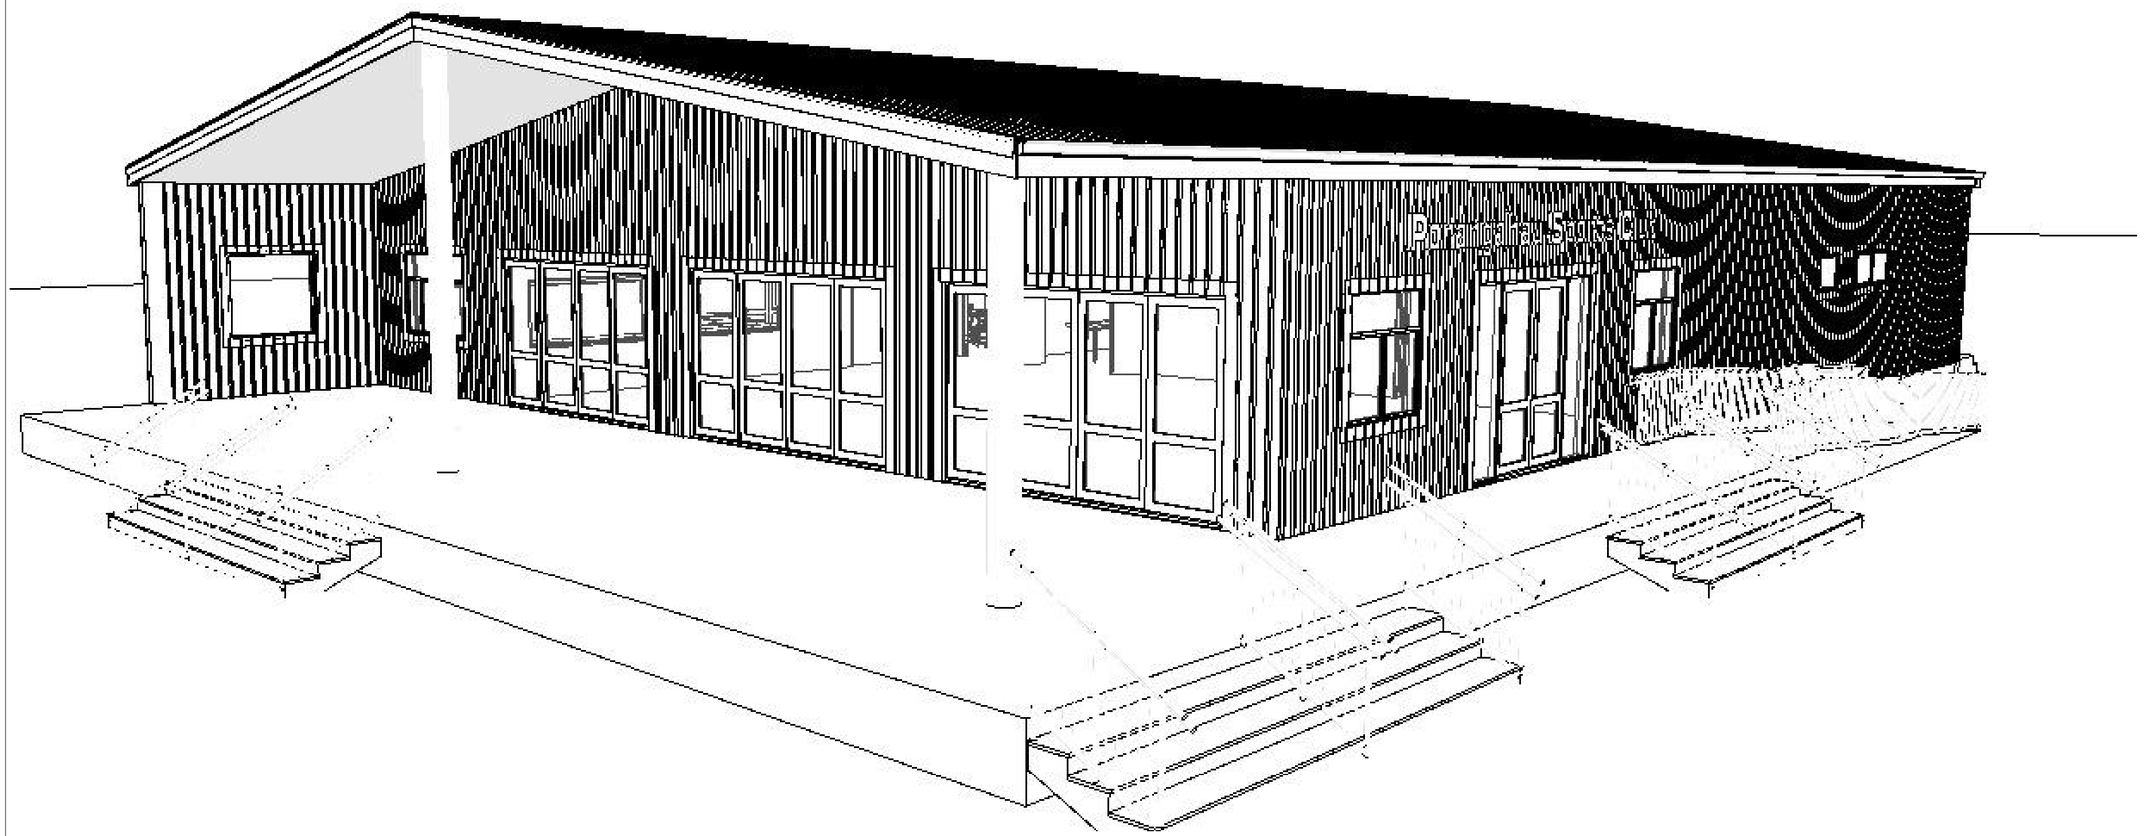

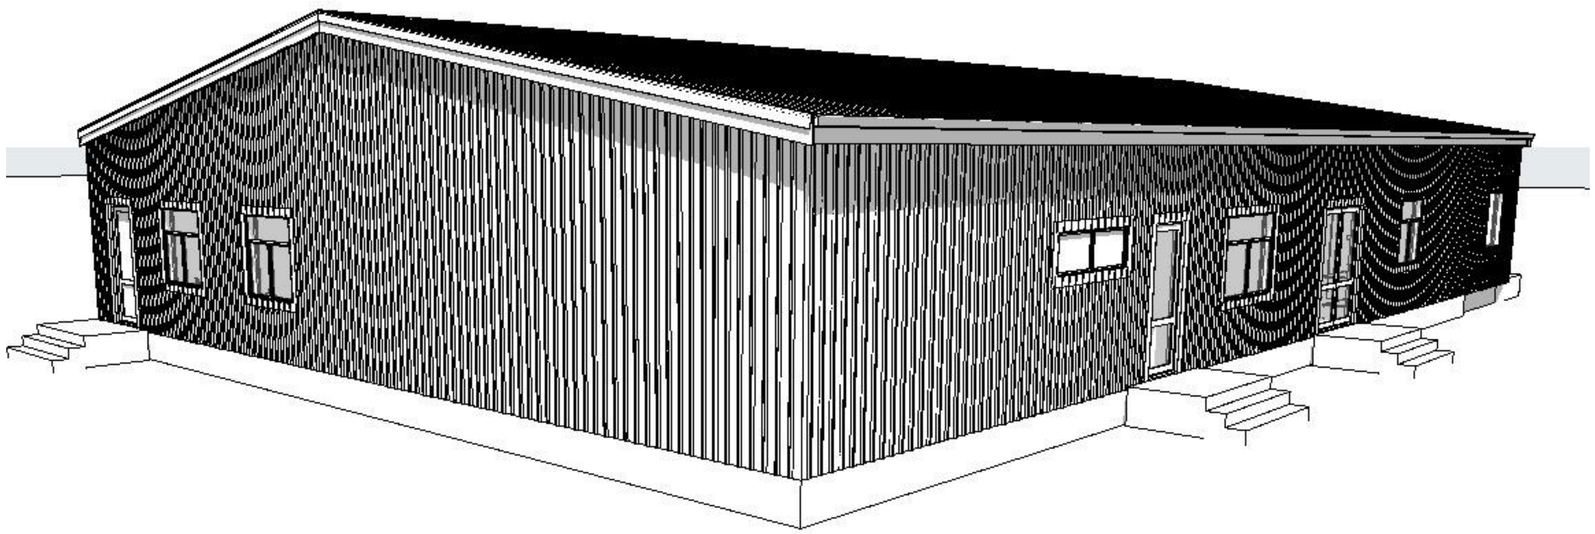

Exterior Perspective

Porangahau Sports Club Building
41 Dundas Street
Porangahau 4293
Porangahau Sports Club
SEC 6 BLK XII PORANGAHAU SD WHITE DOMAIN

Professional Member

Square One Design Limited : Glen Higginson
23 Gordon St, Dannevirke
Postal - 12 Cowper Side Rd . RD6 , Dannevirke
Tel - (06) 3749969 Mob - 0212465445
Email - glen@squareonedesign.co.nz

Contractor to verify all levels and measurements on site prior to construction or ordering of materials

Copyright of Square One Design Limited. This drawing may not be used or reproduced in any form without consent.
Only drawings marked approved by the local authority are to be used for construction purposes.

Project No : 250123
Date : 20/02/2025
Designed: GH
Drawn: GH
A2 Scale :
Sheet : 05
Project Status : Concept II

Free Download of NZS3604:2011 Timber Framed Buildings From - https://www.standards.govt.nz/sponsored-standards/building-standards/nzs3604/